K:\Work Orders\McClure Amphitheater\dwg\McClure Amphitheater Property Exhibit.dwg, Layout1, 8/4/2011 7:44:15 AM, dougw, 1:1.05379

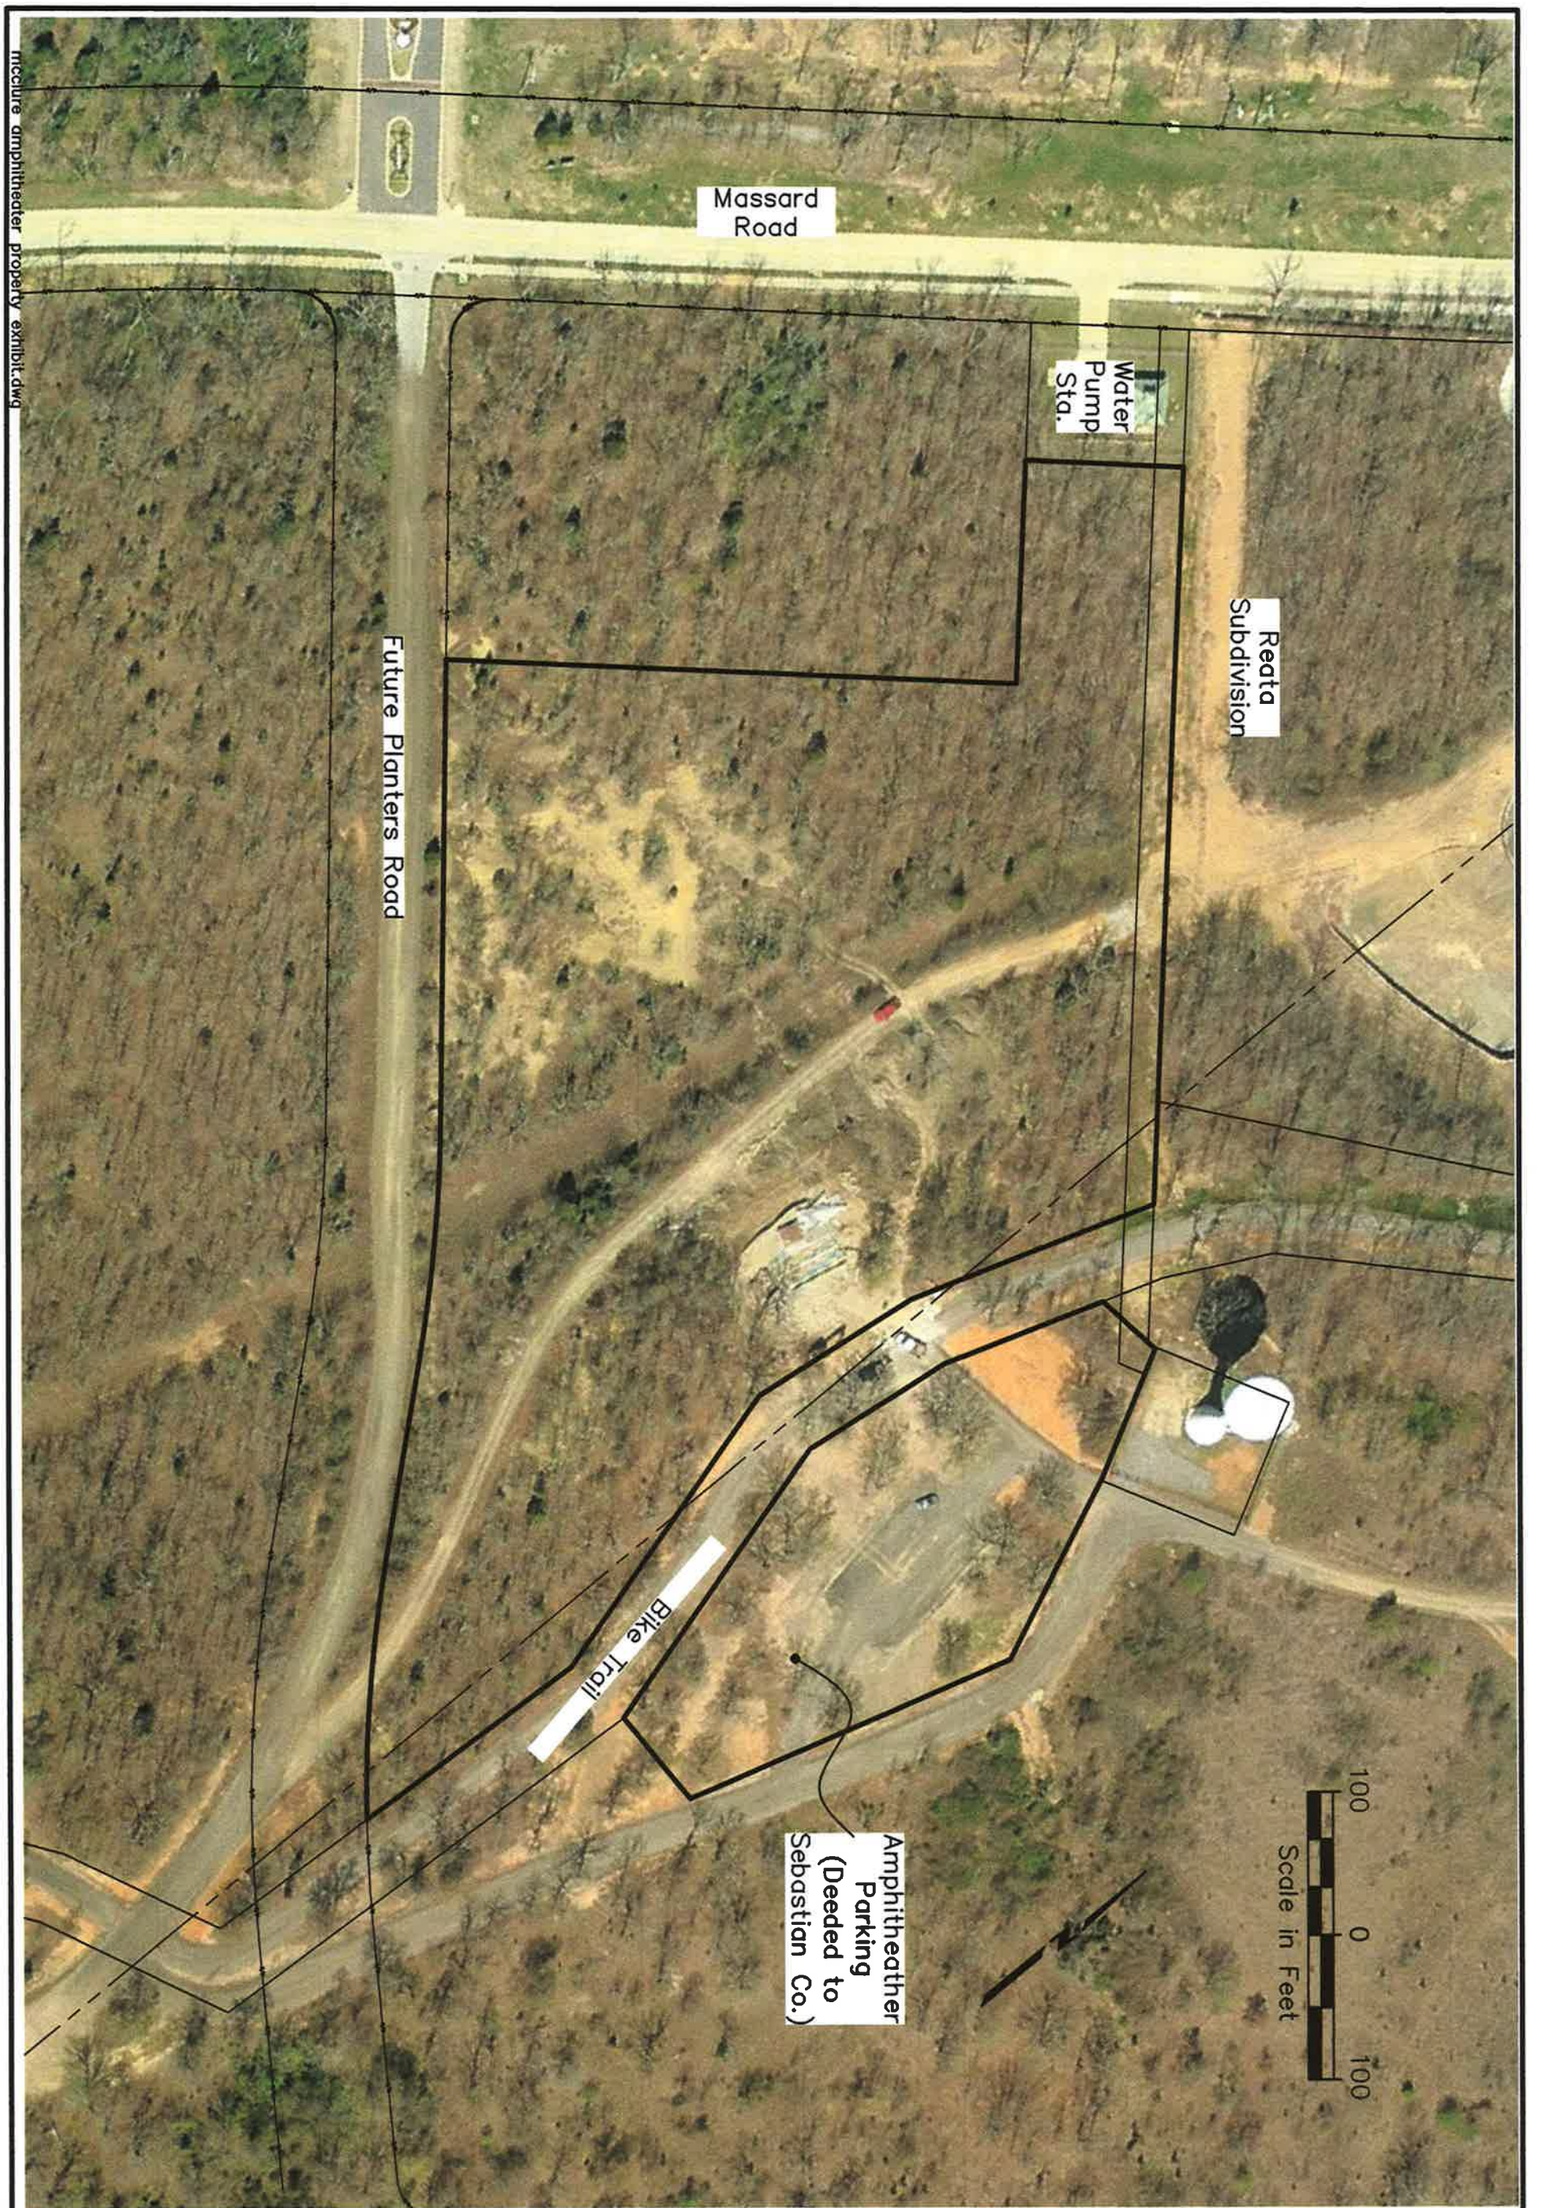

EXHIBIT

McCLURE AMPHITHEATER PROPERTY

FORT SMITH, SEBASTIAN COUNTY, ARKANSAS

DRAWN BY:	DSM
APPV. BY:	
H. SCALE:	1"=100'
V. SCALE:	N/A
DATE:	JULY 2011
JOB NO.	F0035
SHEET	1 OF 1

MICKLE WAGNER COLEMAN

Engineers-Consultants-Surveyors

3434 Country Club Ave.
P.O. Box 1507
Fort Smith, Arkansas

(479) 649-8484
Fax (479) 649-8486
info@mwc-engr.com

DATE	REVISION	BY